NOTE:
Dashed lines indicate buildings to be demolished. See existing site plan for description and volumes.

Schedule of building to be demolished		
Building ref. no.	Description	Area (m2)
1	Barn	40.5
2	Shed	5.2
3	Collection of barns and outbuildings	359

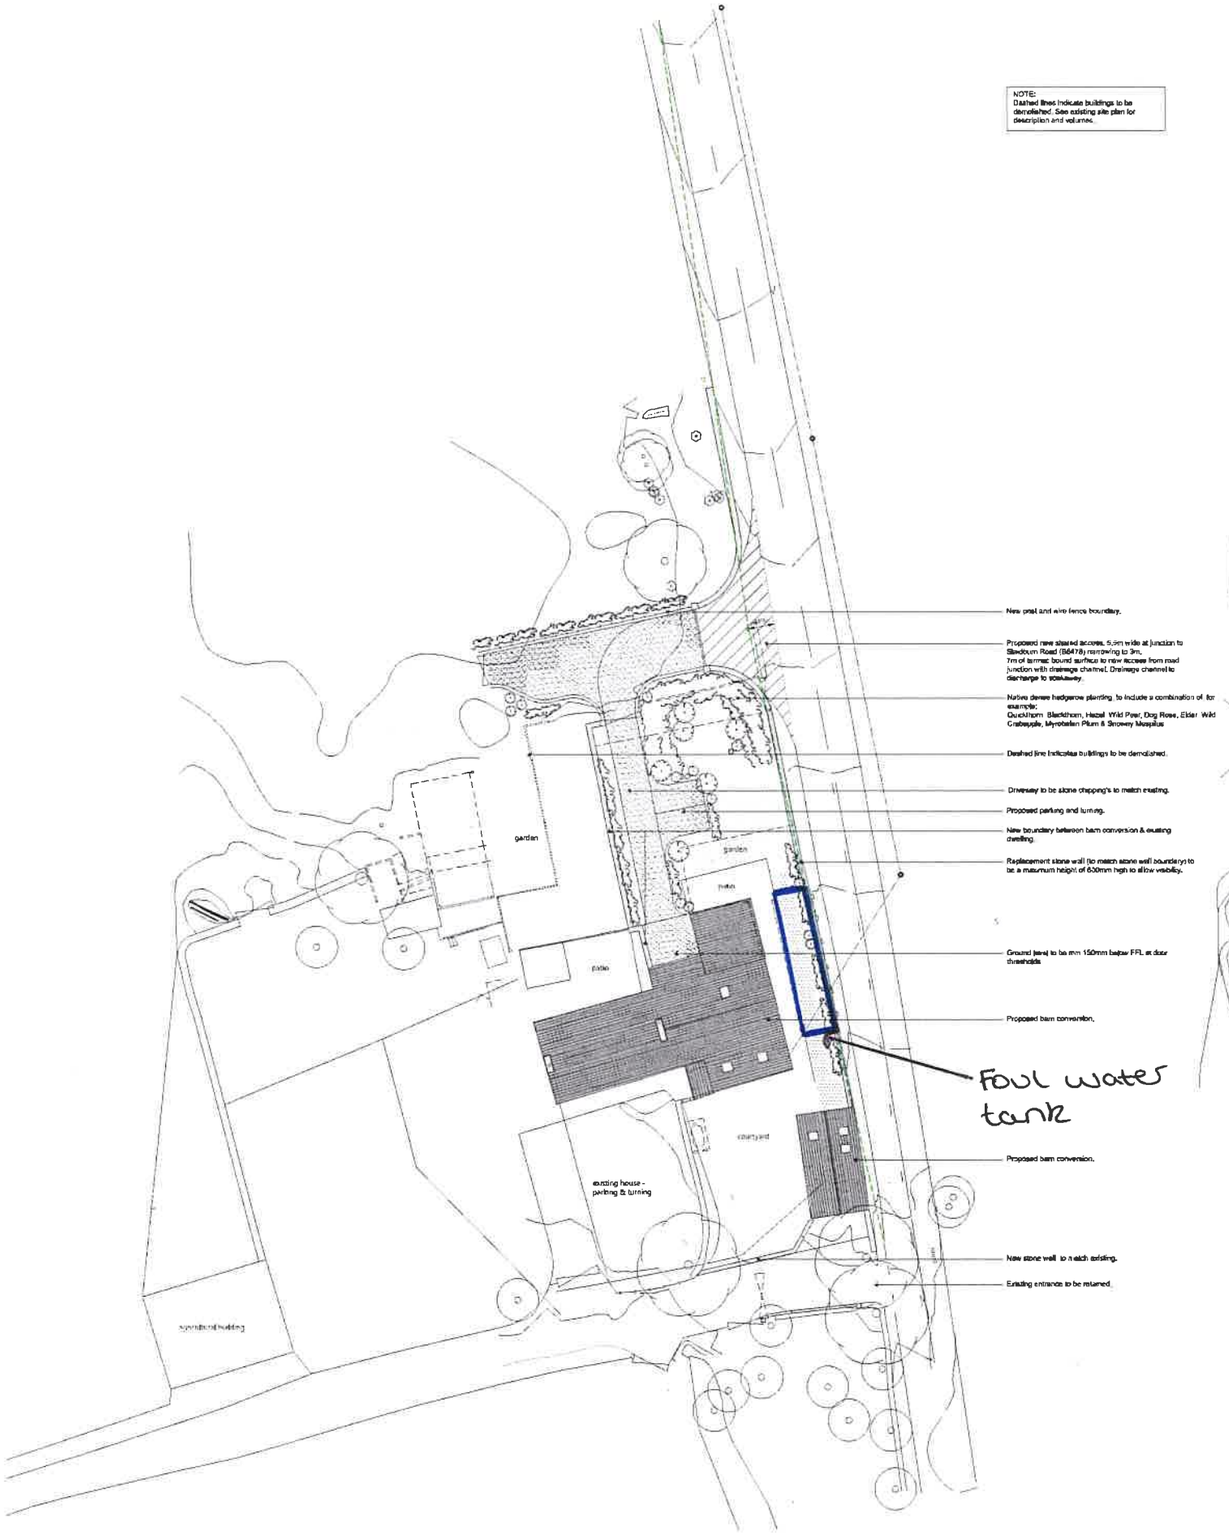

Proposed Site Plan
Scale 1:200

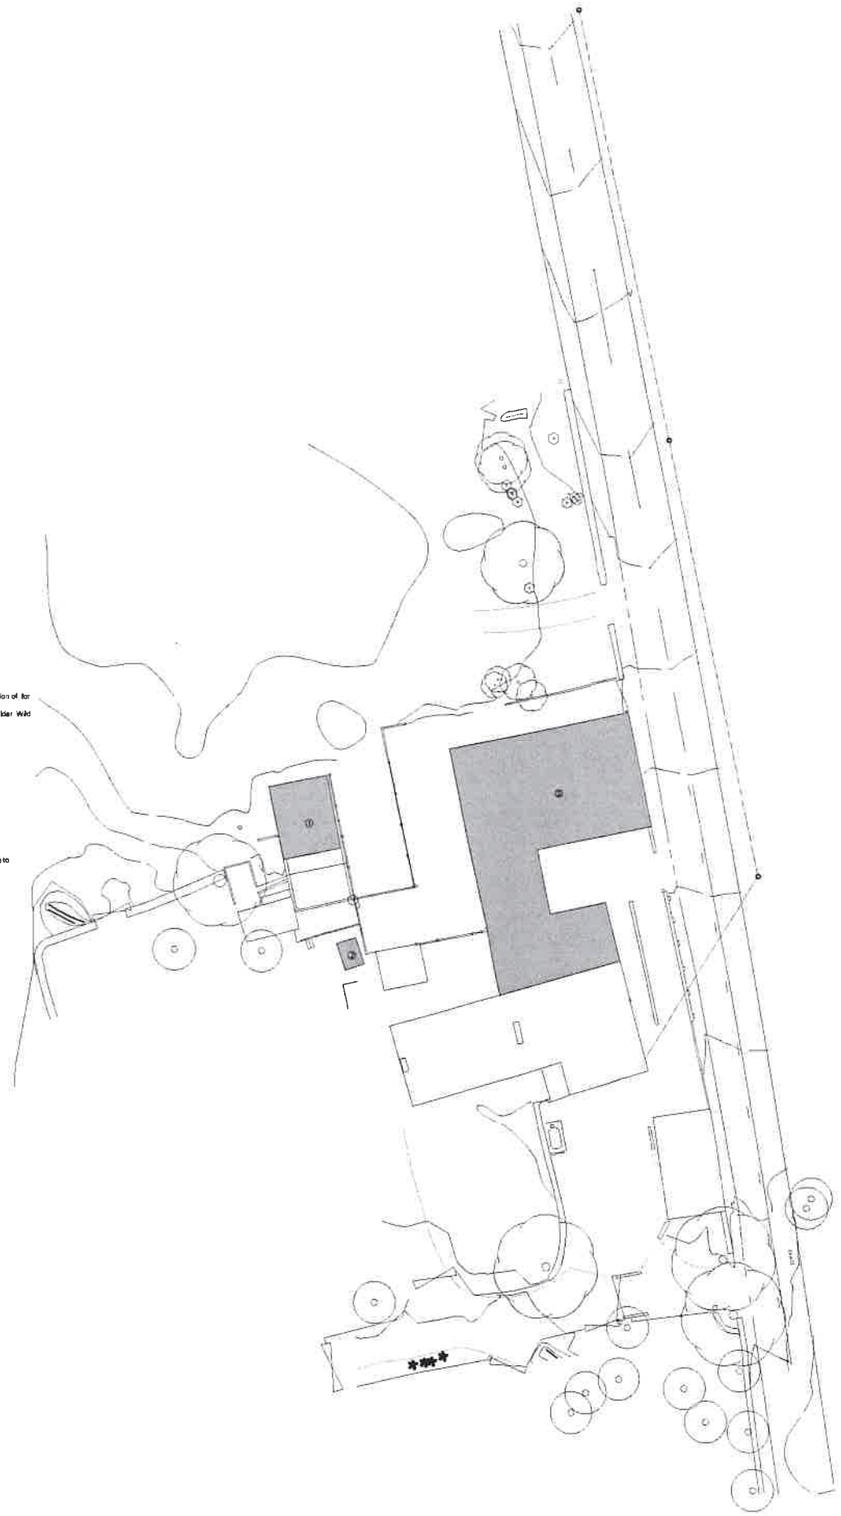

Existing Site Plan
Scale 1:200

N

Conversion of Teewood Farm Barns into Dwellings
Teewood Farm Barns
Slaidburn Road
Waddington

Mr Michael and Dr George Fisher

Site Plan

1:200	sg	rg	Dec 18
18103	02		

jca